
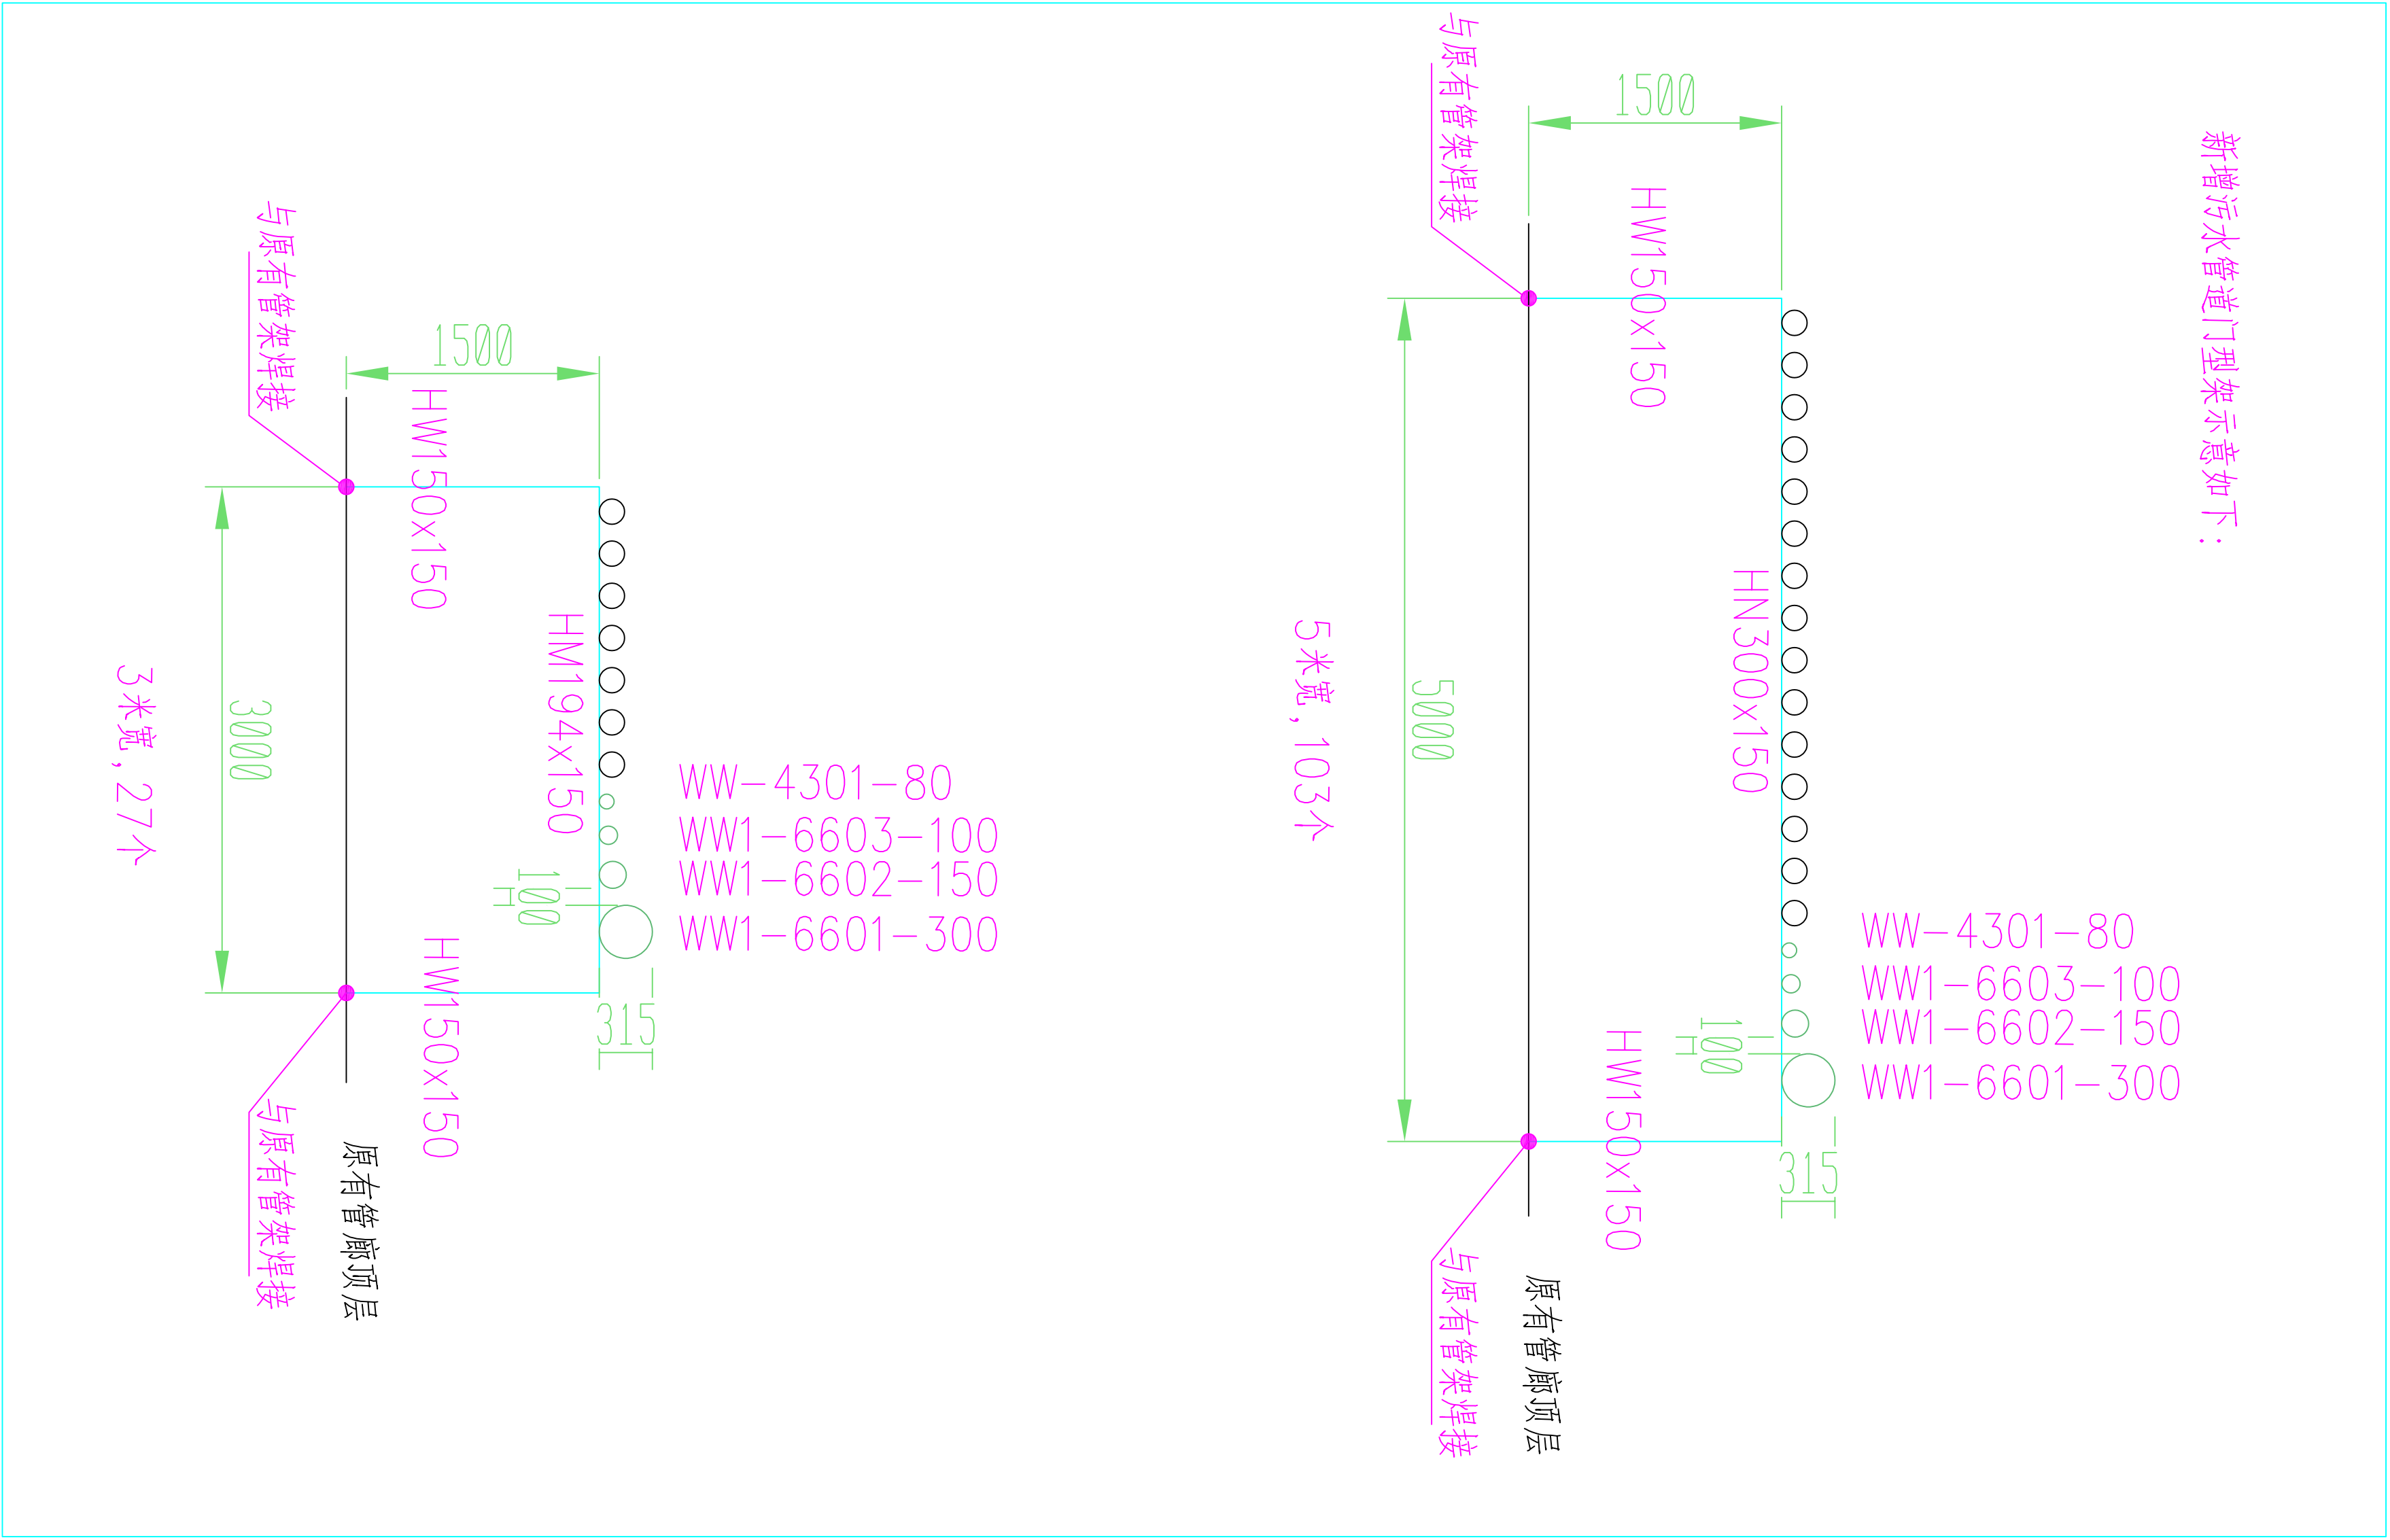


工艺	电气	给排水	暖通	结构	土建设计
设计	设计	设计	设计	设计	设计
审核	审核	审核	审核	审核	审核
批准	批准	批准	批准	批准	批准

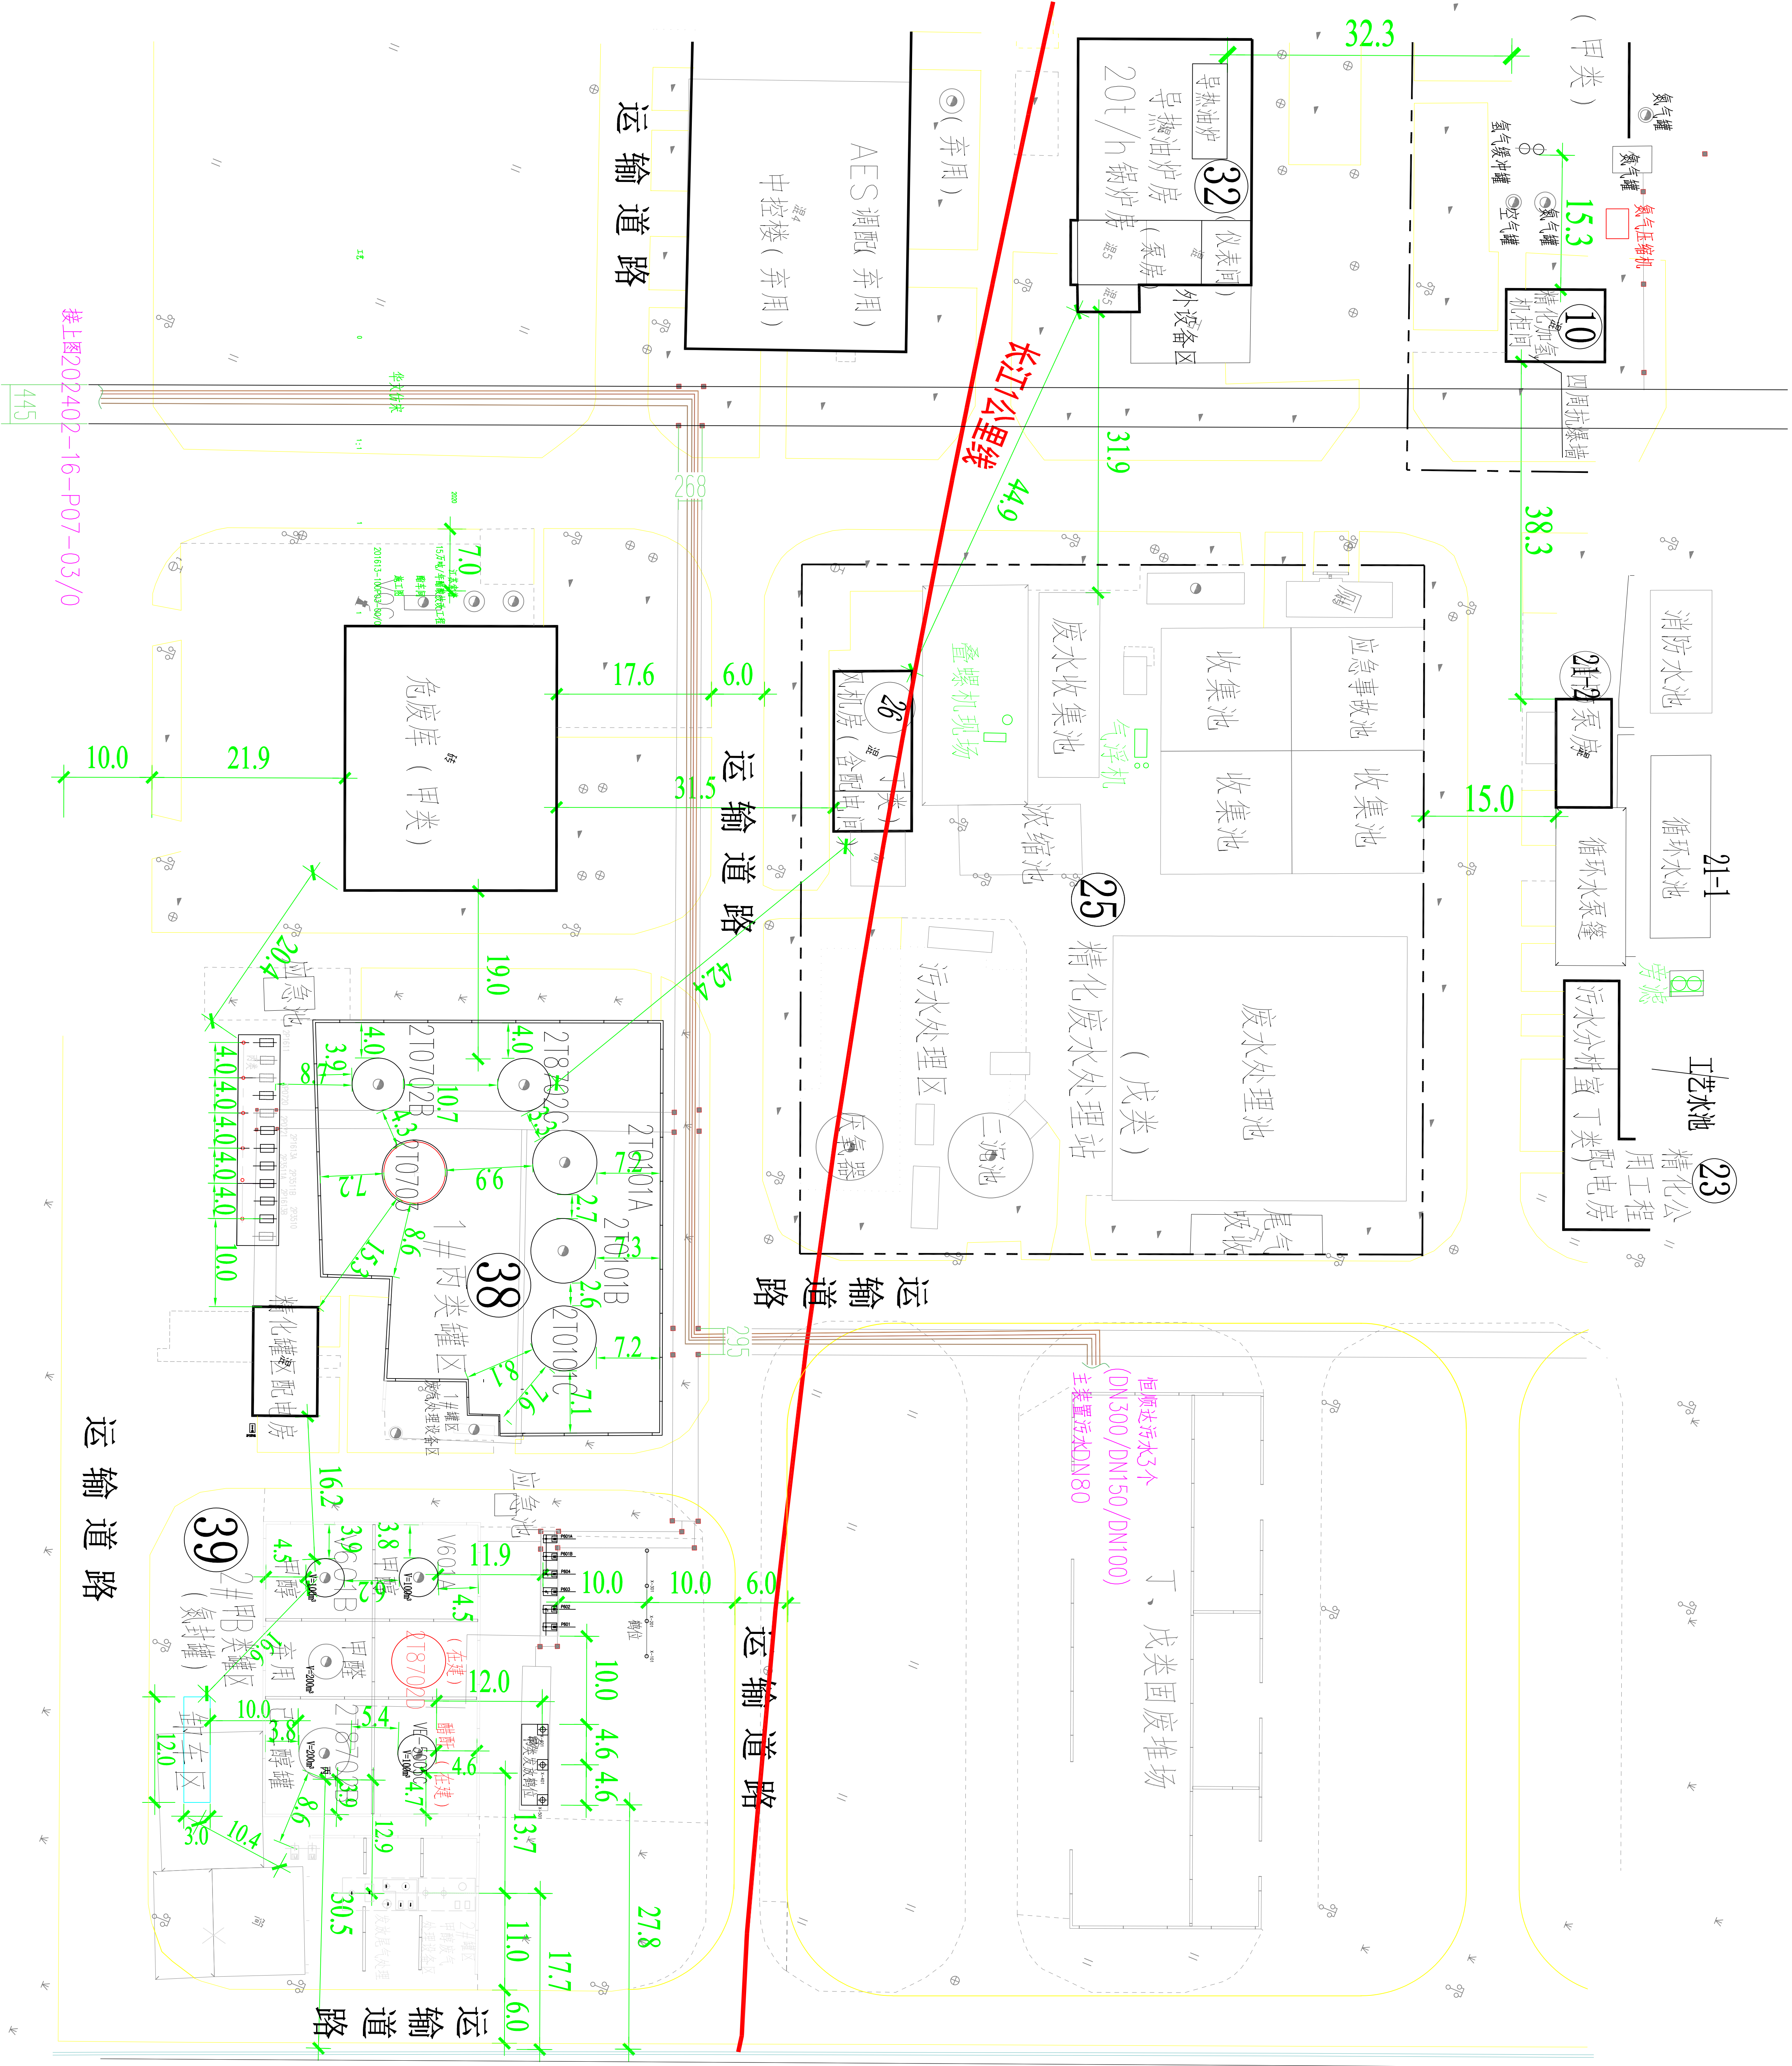

				江苏索普工程科技有限公司			
Jiangsu Sopo Engineering Technology Co., Ltd.				江苏索普工程科技有限公司			
2020.12.15				2020.12.15			
设计				设计			
审核				审核			
批准				批准			
2020.12.15				2020.12.15			
设计				设计			
审核				审核			
批准				批准			
2020.12.15							